SECTION VIEW

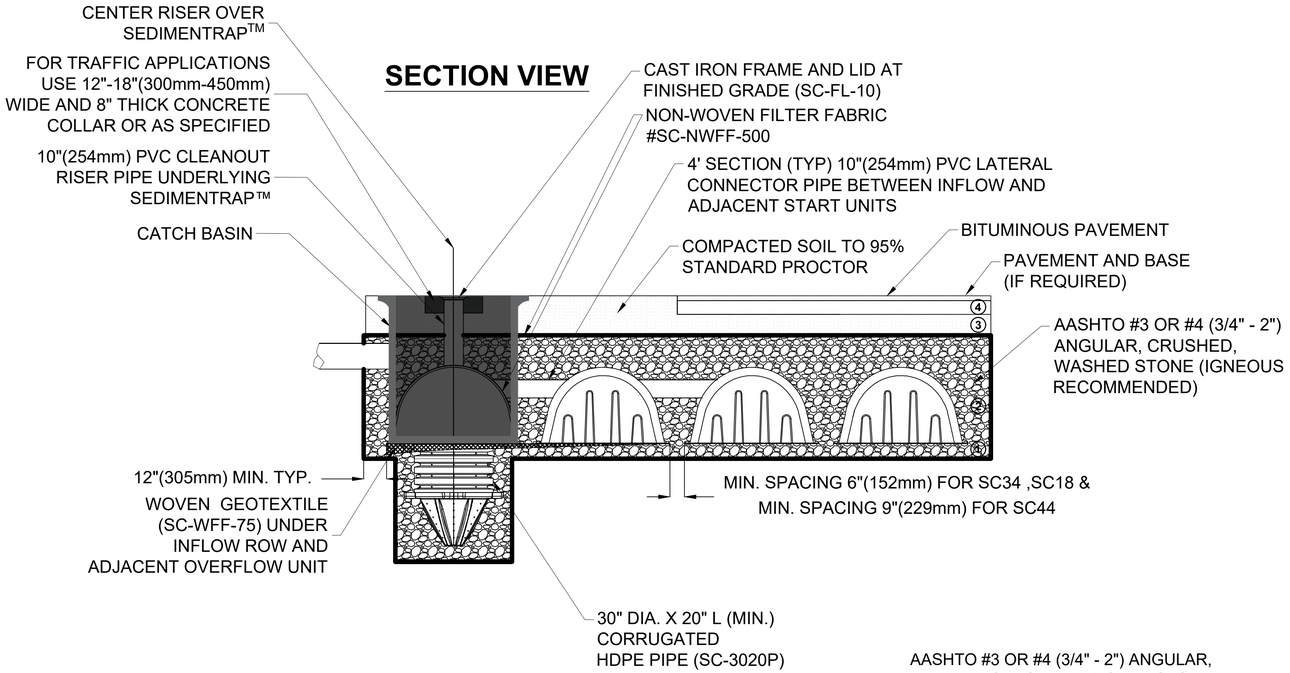

PLAN VIEW

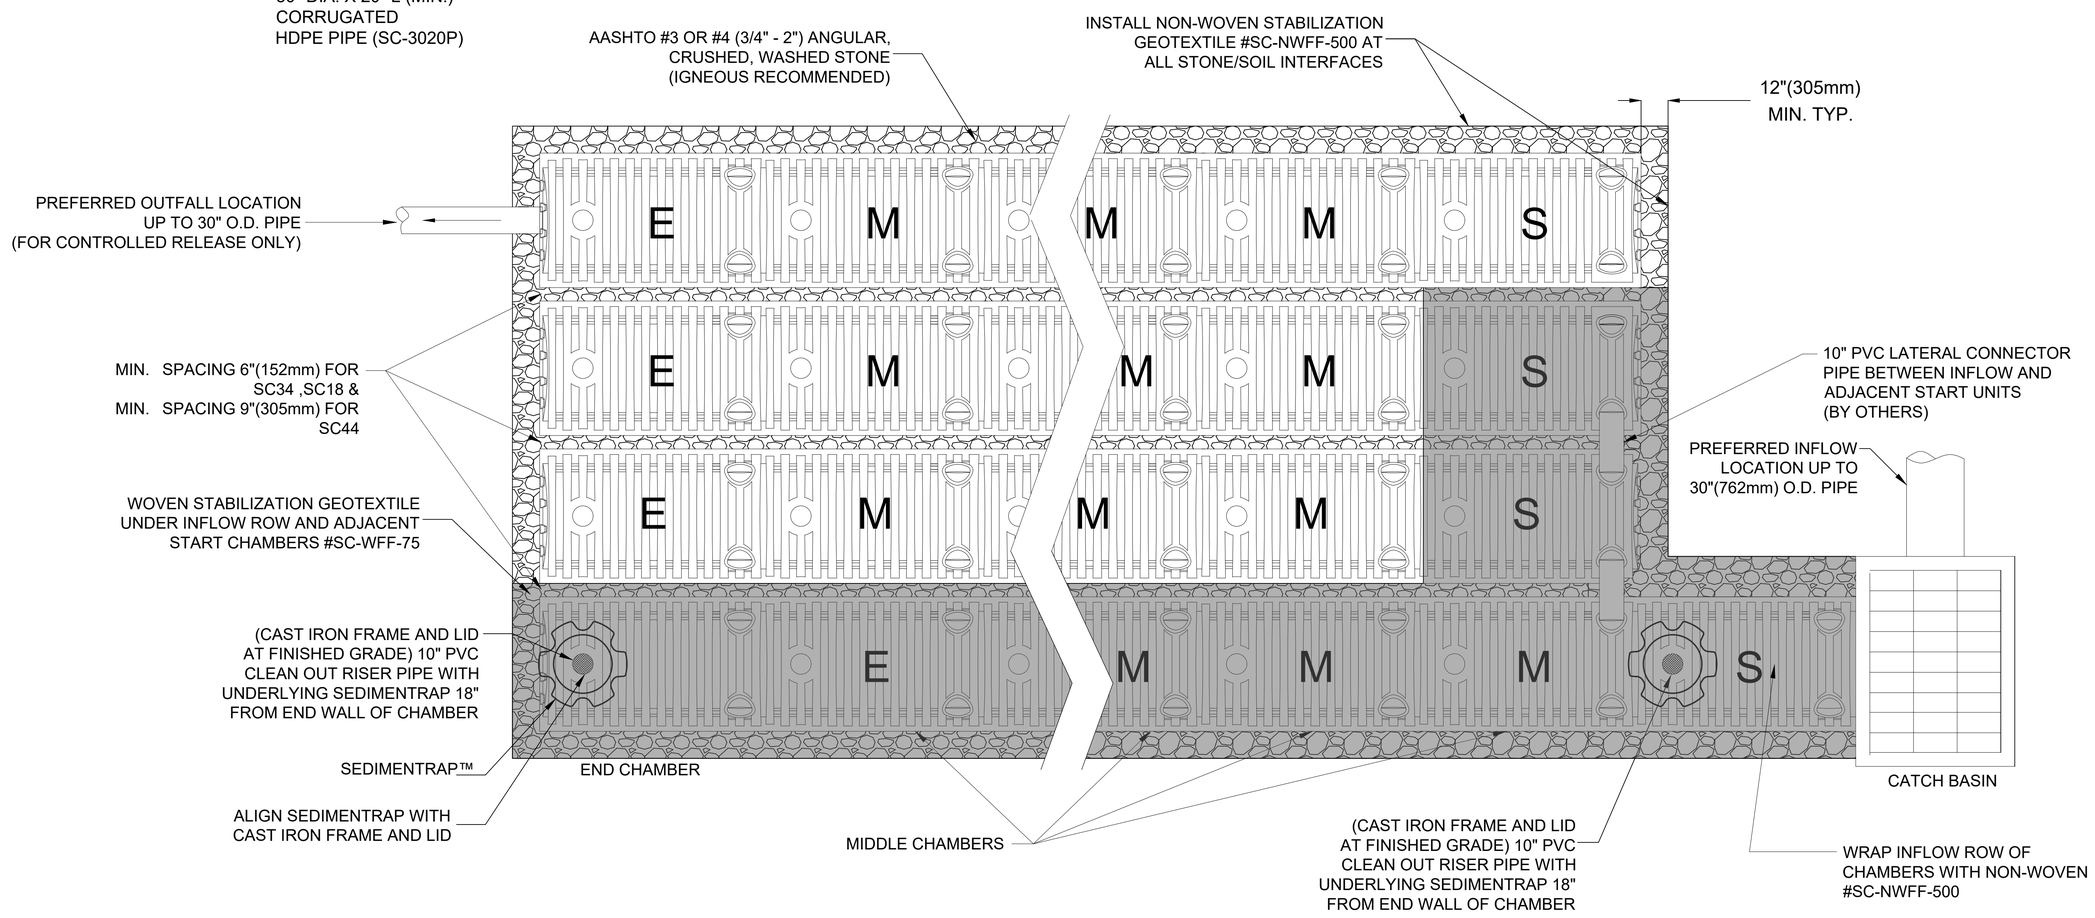

NDS STORMCHAMBER DIRECT-CONNECT

DATE: 2/17/2023	REVISION:
DRAWN BY: ARH	

STORMCHAMBER®

NDS Design Worx

NDS STORMCHAMBER SYSTEM DETAILS

MEETS OR EXCEEDS ASTM F2922 AND ASTM F2787.

MEETS AASHTO HS-20, HS-25 AND HL-93 LIVE LOADING PER AASHTO LRFD SECTION 12