## SECTION VIEW

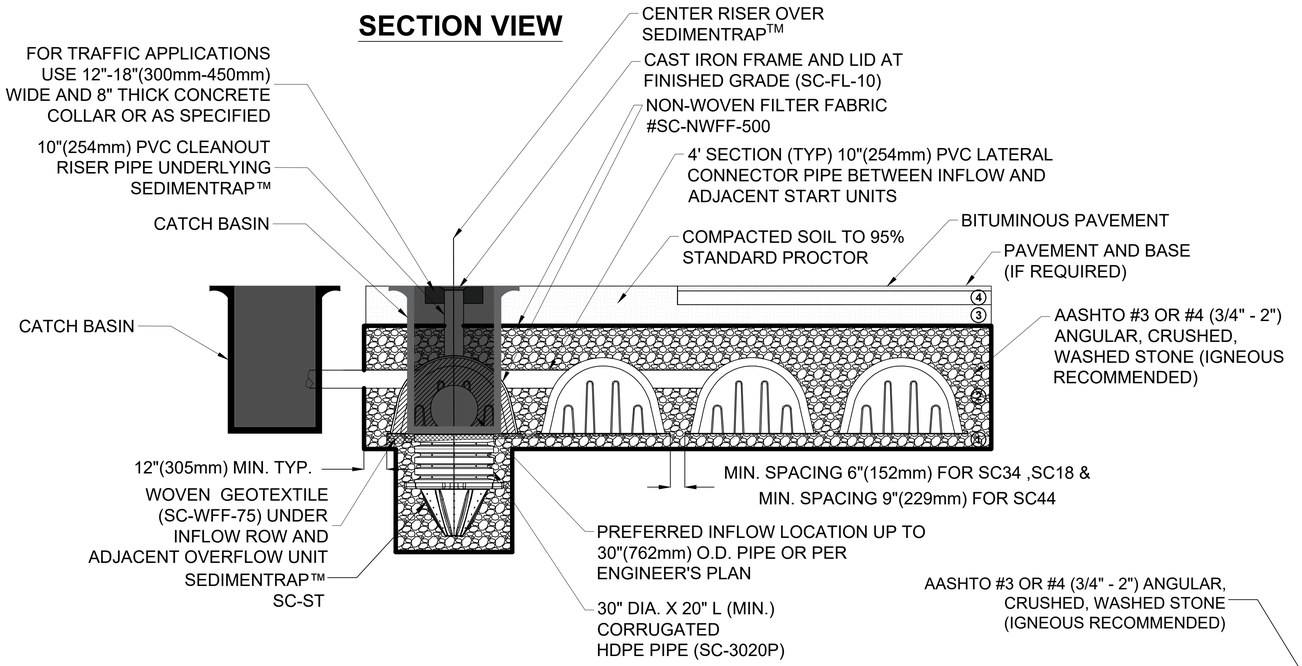


## PLAN VIEW

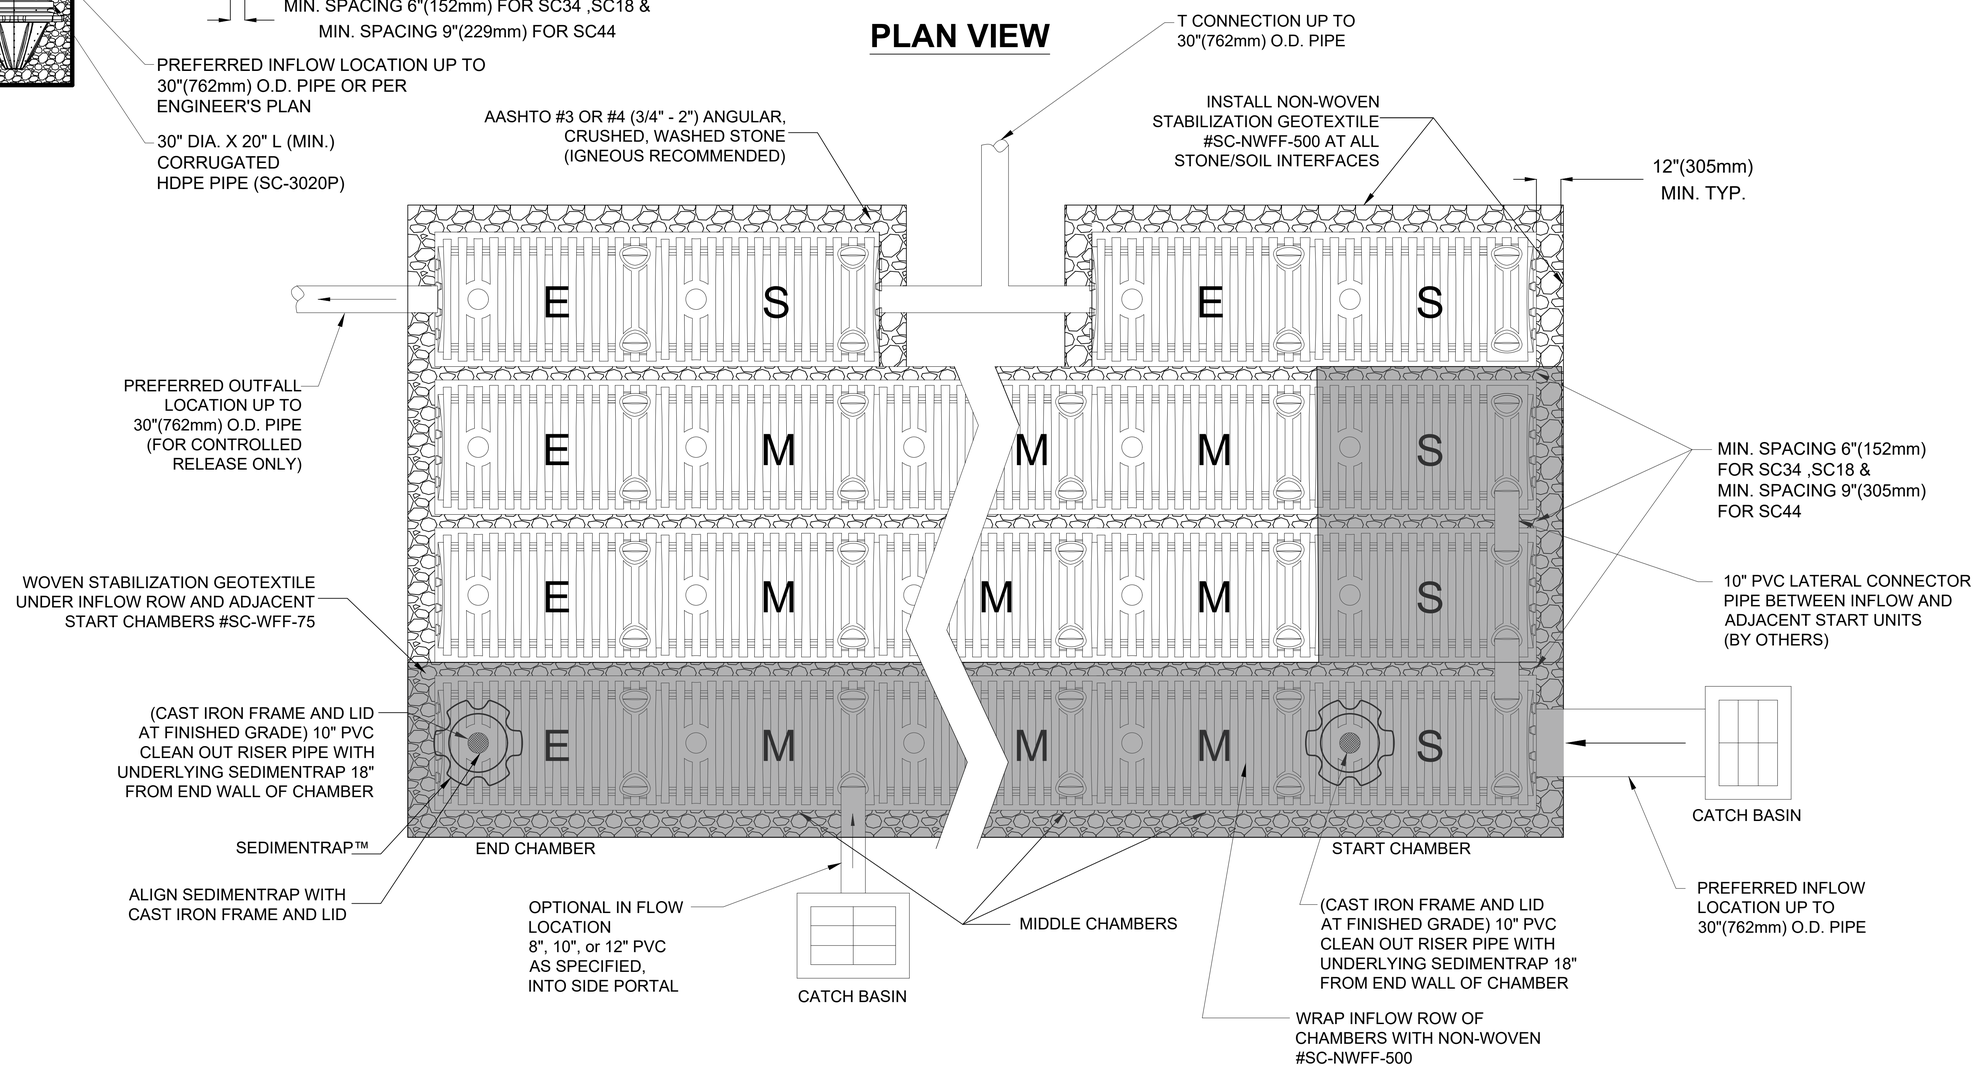


NDS STORMCHAMBER STANDARD

| | |
|---|---|
| DATE: 2/17/2023 | REVISION: |
| DRAWN BY: ARH | |

STORMCHAMBER®

NDS Design Worx™

# NDS STORMCHAMBER SYSTEM DETAILS

MEETS OR EXCEEDS ASTM F2922 AND ASTM F2787.
MEETS AASHTO HS-20, HS-25 AND HL-93 LIVE LOADING PER AASHTO LRFD SECTION 12